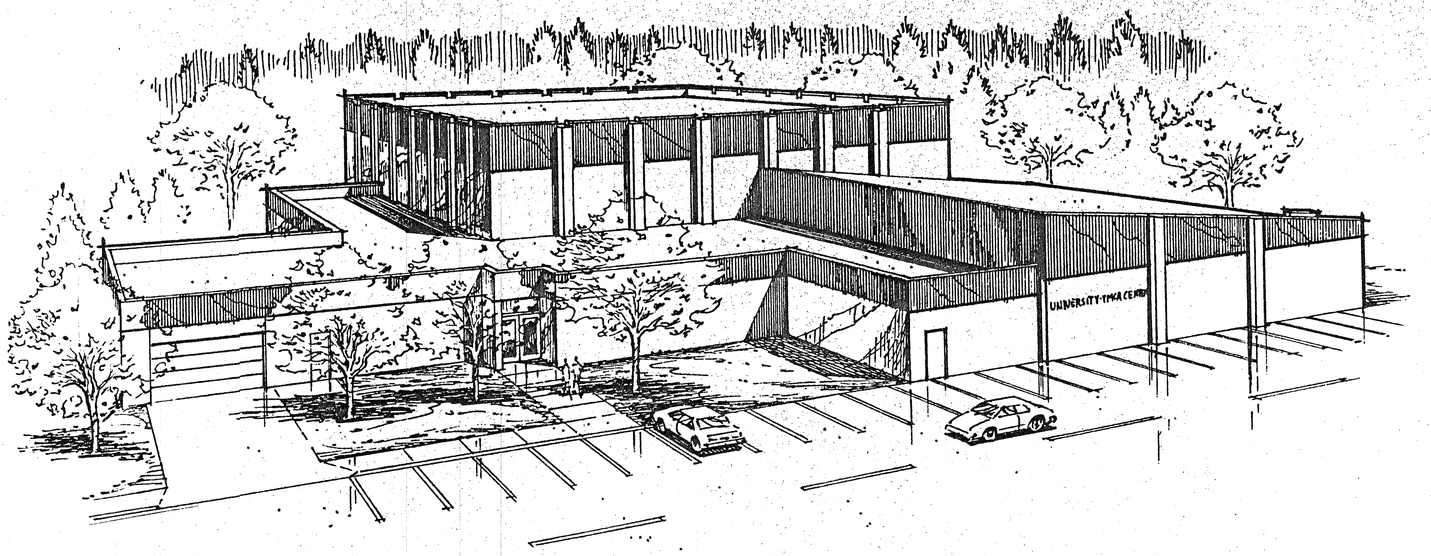

SWIMMING POOL ADDITION
UNIVERSITY/ YMCA CENTER
UW-MARINETTE COUNTY
MARINETTE, WISCONSIN

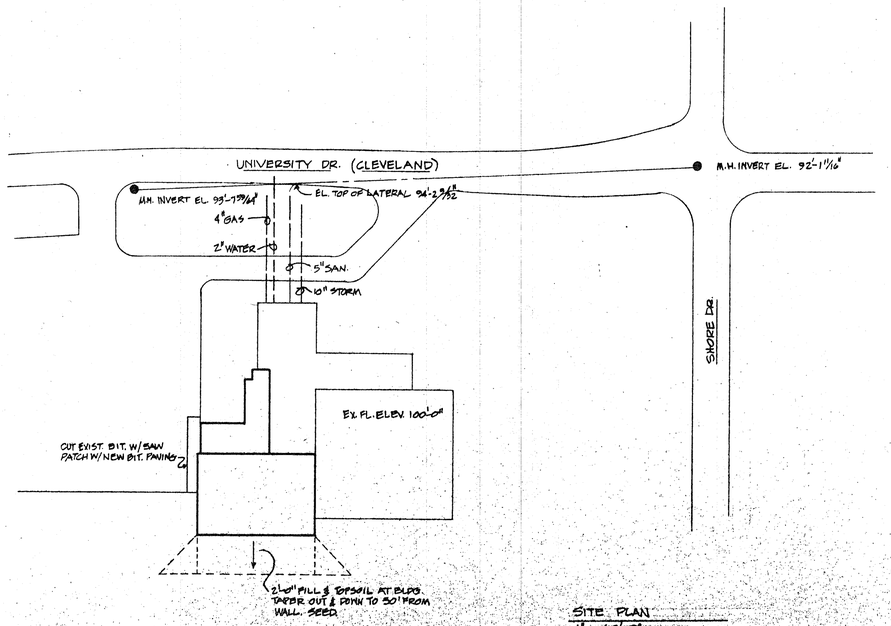

SITE PLAN
1" = 60'-0"

DRAWING INDEX

1. TITLE & SITE PLAN
2. FLOOR PLAN & SCHEDULES
3. FOUNDATION & ROOF FRAMING
4. ELEVATIONS & SECTIONS
5. DETAILS & ALTERNATE FRAMING
6. WALL SECTIONS
7. POOL DETAILS

H-1 HEATING PLAN
H-2 HEATING SCHEDULES
P-1 PLUMBING PLAN
P-2 RISER DIAGRAMS
P-3 PLUMBING FIXTURE SCHEDULE
E-1 LIGHTING PLAN
E-2 POWER PLAN
E-3 FIXTURE SCHEDULES

SEABORG ASSOCIATES
ARCHITECTS
2012 10th St. Menominee, Mi. 49858 - Ph.(906) 863-2694

SWIMMING POOL ADDITION
UNIVERSITY / YMCA CENTER
UW - MARINETTE COUNTY
MARINETTE, WISCONSIN

DR.	CK.
DATE 5/20/93	
JOB NO.	
SHEETS	
SHEET NO. 1	

WISCONSIN
JOHN L. SEABORG
A-2/94
MENOMINEE, MICH.
ARCHITECT