DOOR SCHEDULE				
No.	Type	Size	Door Mtl.	Frame Mtl.
101	A	3'-0" x 6'-8"	Insul. H.M.	H.M.
102	Gate			
103	A	3'-0" x 6'-8"	H.M.	H.M.
104	Relocate existing alum. doors			
105	Relocate existing alum. doors			
106	A	3'-6" x 6'-8"	Wood	H.M.
107	A	3'-6" x 6'-8"	Insul. alum.	alum.
108	A	3'-6" x 6'-8"	Insul. alum.	alum.
109	A	3'-6" x 6'-8"	Insul. alum.	alum.
110	A	3'-6" x 6'-8"	Insul. alum.	alum.
111	A	3'-0" x 6'-8"	Insul. alum.	alum.
112	A	3'-6" x 6'-8"	Insul. alum.	alum.
113	A	3'-0" x 6'-8"	Insul. alum.	alum.
114	A	3'-6" x 6'-8"	Insul. alum.	alum.
115	A	3'-8" x 6'-8"	Insul. alum.	alum.
116	A	(2)3'-0" x 6'-8"	Insul. alum.	alum.
117	A	(2)3'-0" x 6'-8"	Insul. alum.	H.M.
118	A	(2)3'-0" x 6'-8"	Insul. alum.	alum.

Existing Gym doors = rework frame to make removable mullion.

ROOM FINISH SCHEDULE										
Rm No.	Name	Floor	Base	Walls				Ceiling	Clg. Ht.
				North	East	South	West		
101	Gym	Repair (1)	Repair (1)	-	-	-	Repair (1)	-	-
102	Lobby	Repair (1)	Repair (1)	-	-	-	-	-	-
107	Control	Repair (1)	Repair (1)	-	-	Repair (1)	Repair (1)	-	-
108	Storage	Repair (1)	Repair (1)	-	-	-	Repair (1)	-	-
109	Shower	C.T. Repair(1)	C.T. Repair(1)	-	-	C.T. Repair(1)	C.T. Repair(1)	-	-
110	Storage	Conc. Repair(1)	Repair (1)	-	-	Mas. Repair(1)	Mas.	Repair (1)	Exist.
111	Toilet	-	-	-	-	-	-	-	-
112	Dry	C.T. Repair(1)	C.T. Repair(1)	C.T. Repair(1)	C.T. Repair(1)	C.T. Repair(1)	C.T. Repair(1)	-	-
113	Storage	Repair (1)	Repair (1)	-	Repair(1)	-	-	-	-
114	Toilet	-	-	-	-	-	-	-	-
115	Pool	C.T. (3)	C.T. (3)	C.T. 7'-0" Pt. Mas.(4)	C.T. 7'-0" Pt. Plas.(4)	C.T. 7'-0" Pt. Mas.(4)	C.T. 7'-0" Pt. Mas.(4)	Wood-S.A.V. Paint Steel(5)	Various
116	Jan.	C.T.	C.T.	Pt. mas.	Pt. mas.	Pt. mas.	Pt. mas.	Con.Plas. Pt.	8'-0"
117	Corr.	C.T.	C.T.	Pt.	Pt.	Pt.	Pt.	Con.Plas. Pt.	8'-0"
118	Toilet	C.T.	C.T.	Pt.	Pt.	Pt.	Pt.	Ac. Tile	8'-0"
119	Corr.	C.T.	C.T.	Pt.	Pt.	Pt.	Pt.	Con.Plas. Pt.	Varies
120	Locker	Exist.	new C.T. (4)	-	-	-	-	-	-
121	Corr.	Pavers to match exist.	C.T. to match	Pt. mas.	-	Pt. mas.	-	Ac. Tile	match exist.
122	Mech.								
123	Vest.	Pavers to match exist.	C.T. to match	Pt. mas.	-	Pt. mas.	-	Ac. Tile	match exist
124	Ramp	C.T.	C.T.	Pt. mas.	Pt. mas.	Pt. mas.	Pt. mas.	Ac. Tile	Varies
125	Lockers	C.T.	C.T. (7)	Pt. mas.	Pt. mas.	Pt. mas.	Pt. mas.	Ac. Tile	8'-0"
126	Toilet	C.T.	C.T.	Pt. mas.	Pt. mas.	Pt. mas.	Pt. mas.	Con.Plas. Pt.	8'-0"
130	Dress	C.T.	C.T.	Pt. mas.	Pt. mas.	Pt. mas.	Pt. mas.	Ac. Tile	8'-0"
131	Dry	C.T.	C.T.	C.T.	C.T.	C.T.	C.T.	Con.Plas. Pt.	8'-0"
132	Shower	C.T.	C.T.	C.T.	C.T.	C.T.	C.T.	Con.Plas. Pt.	8'-0"
133	Toilet	C.T.	C.T.	Pt. mas.	Pt. mas.	Pt. mas.	Pt. mas.	Con.Plas. Pt.	8'-0"
134	Vest.	C.T.	C.T.	C.T.	C.T.	C.T.	C.T.	Con.Plas. Pt.	8'-0"
135	Storage	Sealed Conc.	C.T.	Pt. mas.	Pt. mas.	Pt. mas.	Pt. mas.	-	-
136	Mech.	Sealed Conc.	-	Pt. mas.	Pt. mas.	Pt. mas.	Pt. mas.	Pt. metal (6)	-

1. Repair surface to match existing and finish with materials to match. Paint, varnish, stain, etc.
2. Ceramic tile pool and deck by pool contractor. All other ceramic tile work by General Construction Contractor.
3. Ceramic tile base and wall tile by General Construction Contractor.
4. Cement Plaster over existing masonry on east wall and portion of north wall. Paint cement plaster. Ceramic tile on all walls to 7'-0" A.F.F. Paint exposed masonry.
5. Base bid - stain and varnish wood deck and laminated beams. Alternate bid - stain and varnish wood deck. Epoxy paint all metal and joists.
6. New ceramic tile base under exist lockers. Patch at new ramp.
7. Ceramic tile base to include c.t. base under lockers.
8. Base bid to be epoxy paint all metal - metal deck - joists, etc.

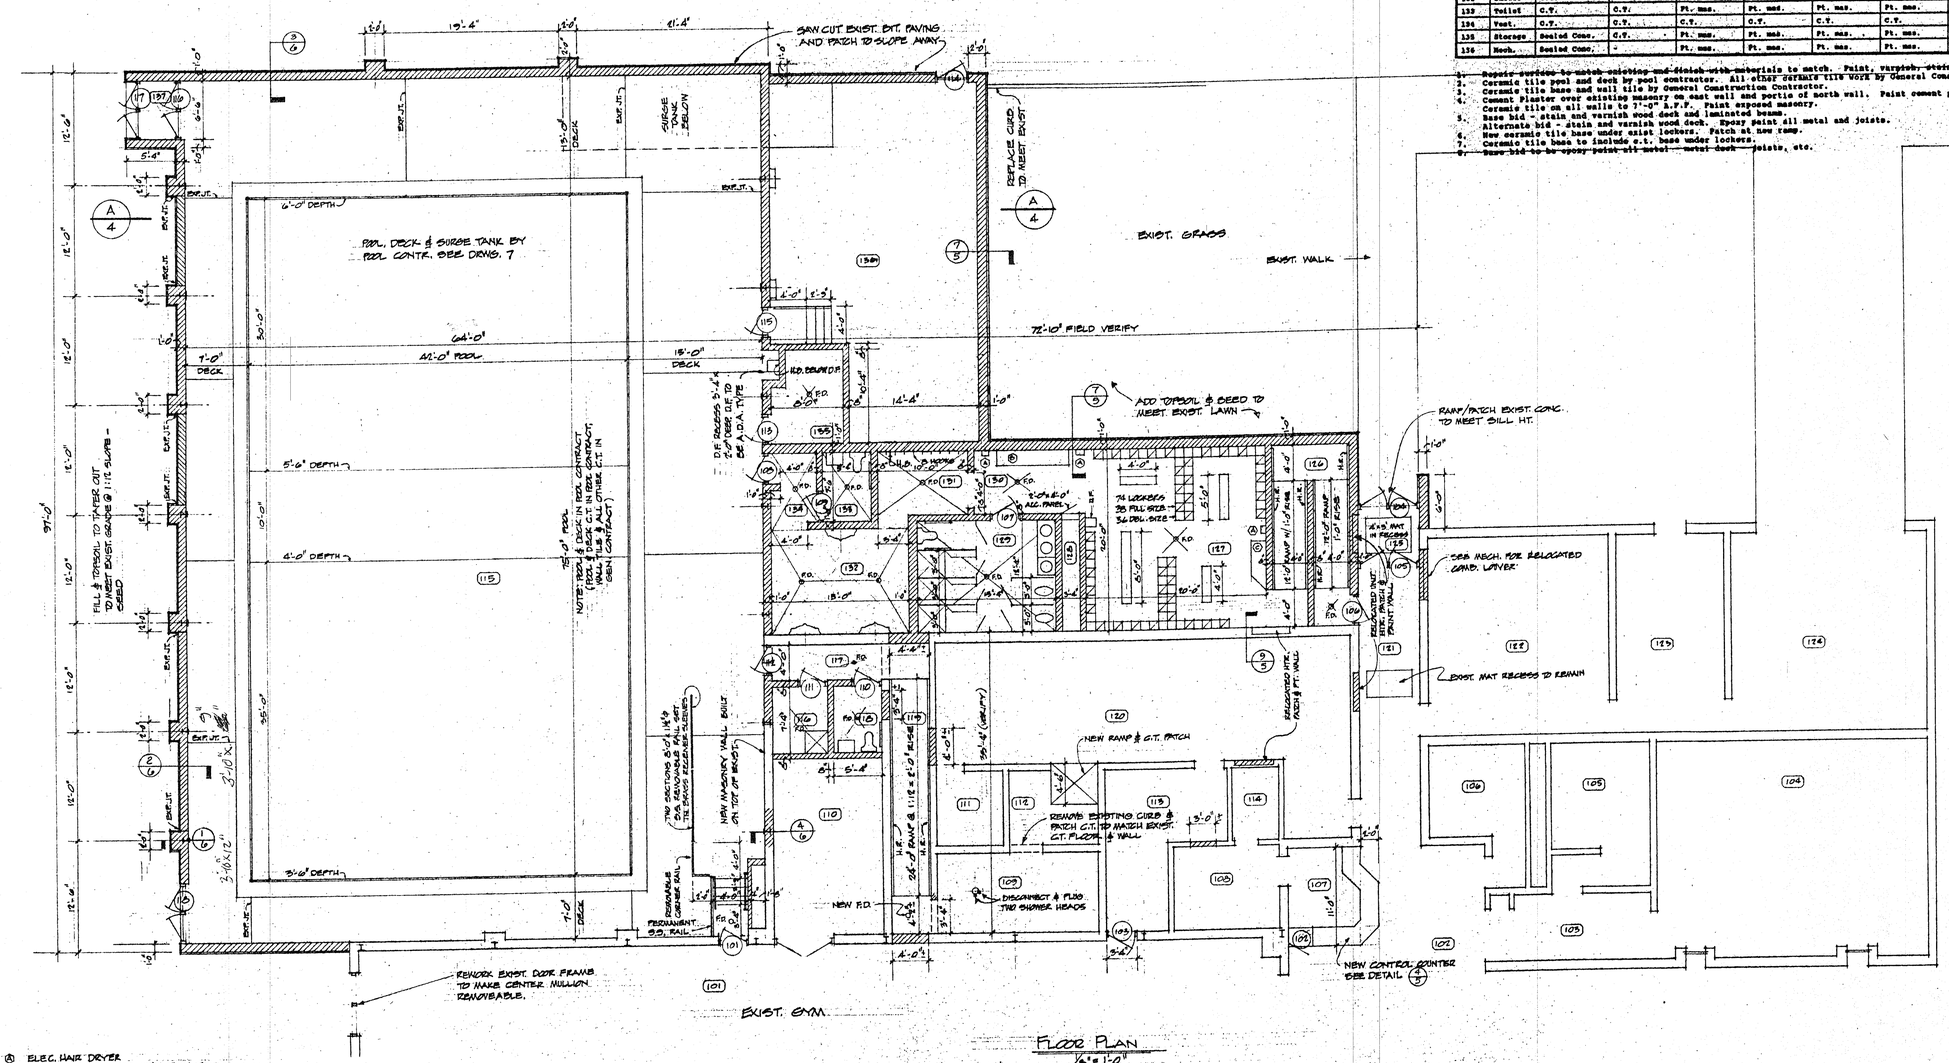

FLOOR PLAN
1/8" = 1'-0"

(A) ELEC. HAIR DRYER
(B) 5'-0" MAKE-UP COUNTER W/5'-0" x 3'-0" MIRROR
(C) 5'-0" MAKE-UP COUNTER W/5'-0" x 3'-0" MIRROR

SEABORG ASSOCIATES
ARCHITECTS
2012 10th St. Menominee, Mi. 49858 - Ph.(906) 863-2694

SWIMMING POOL ADDITION
UNIVERSITY / YMCA CENTER
UW - MARINETTE COUNTY
MARINETTE, WISCONSIN

DR.	CK.
DATE	5/28/93
JOB NO.	
SHEETS	
SHEET NO.	2