1350 + 540 + 984 = 3772

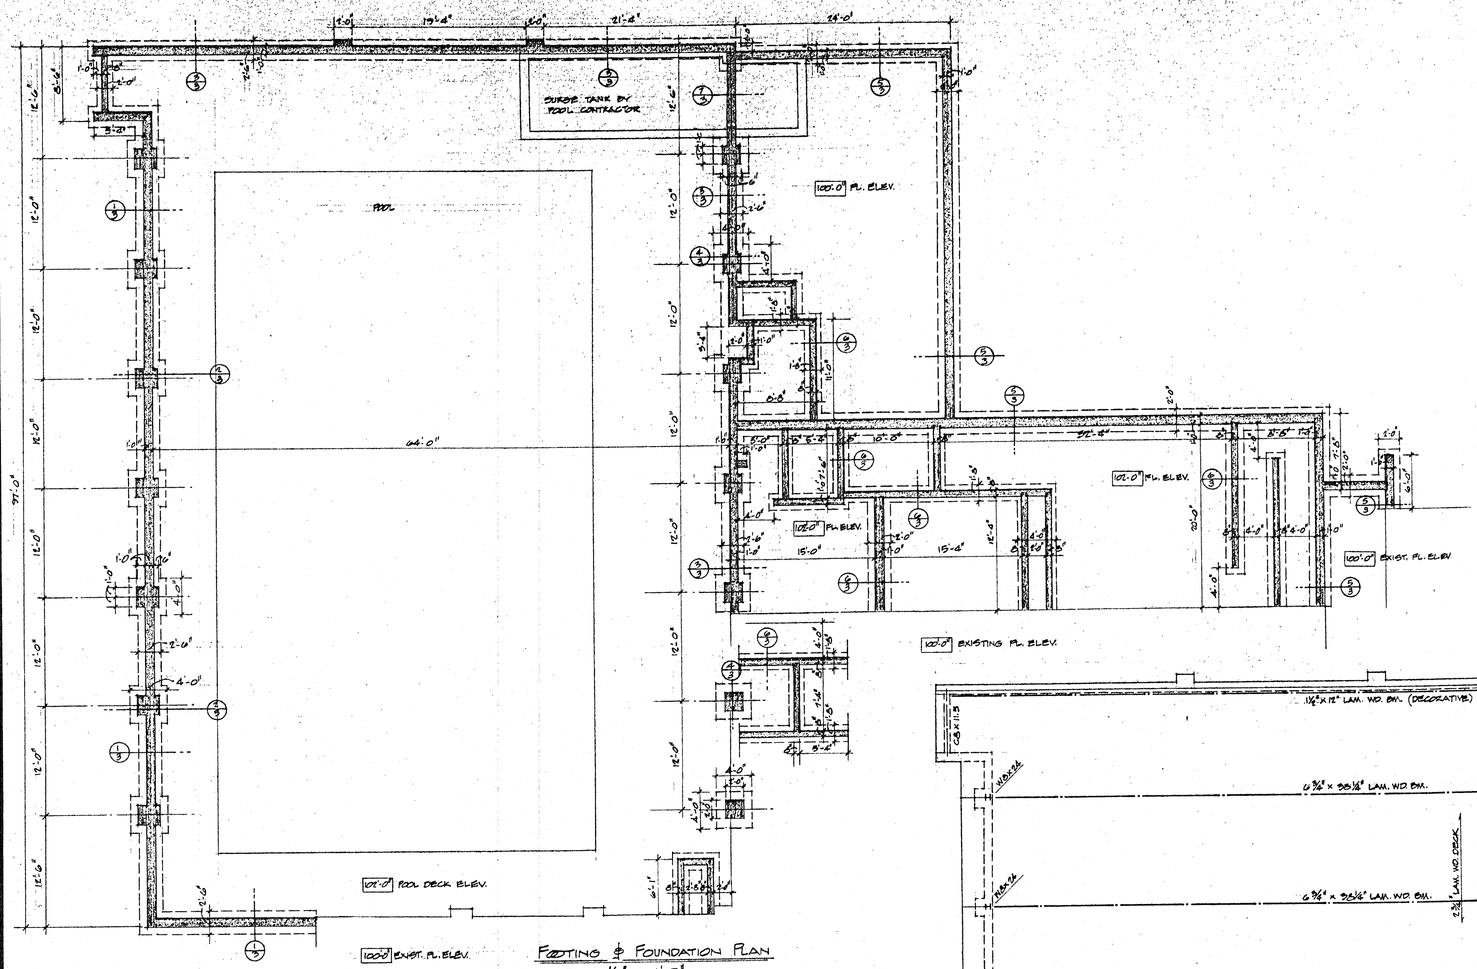

FOOTING & FOUNDATION PLAN
1/8" = 1'-0"

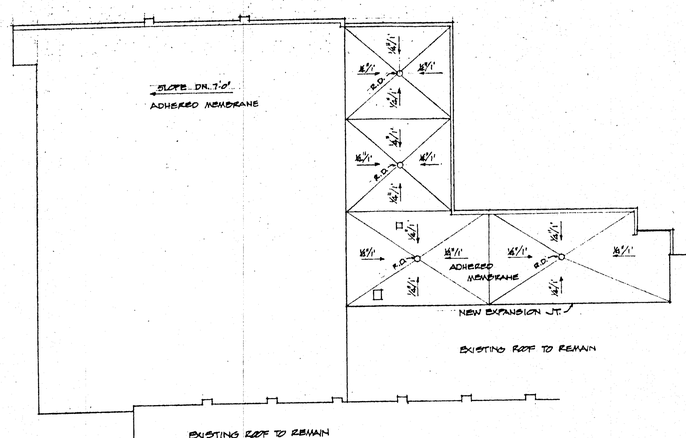

ROOF PLAN
1/16" = 1'-0"

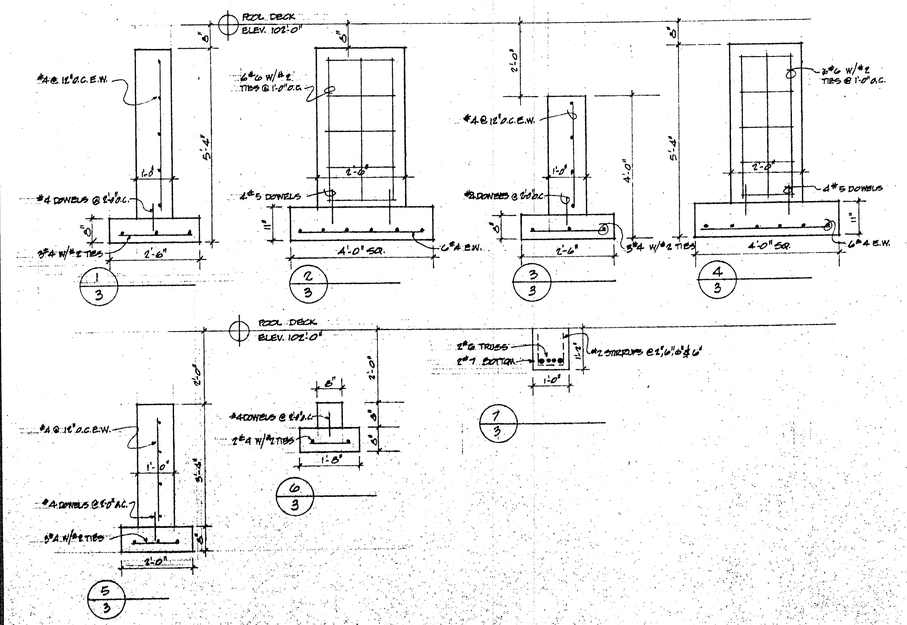

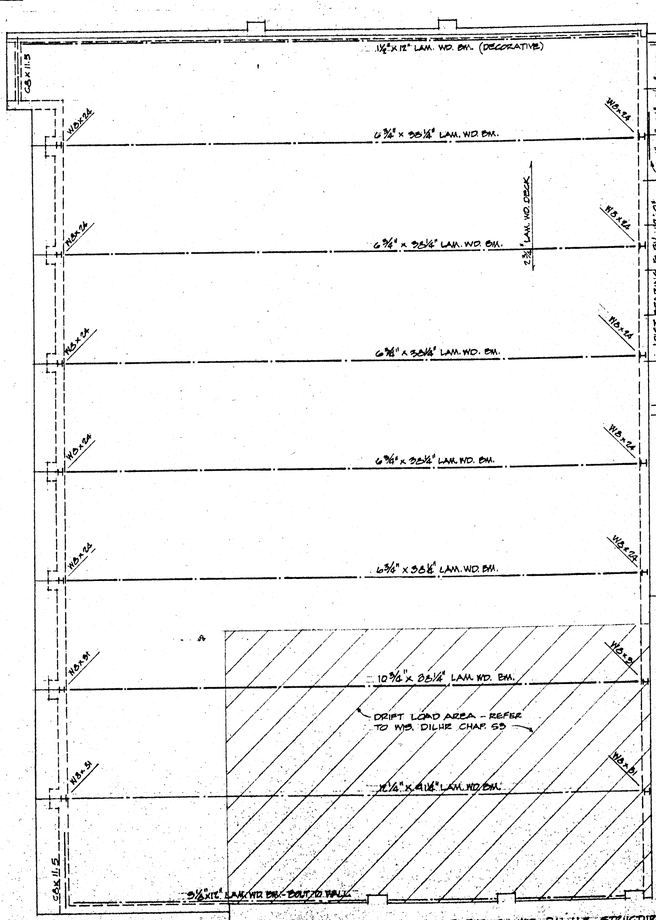

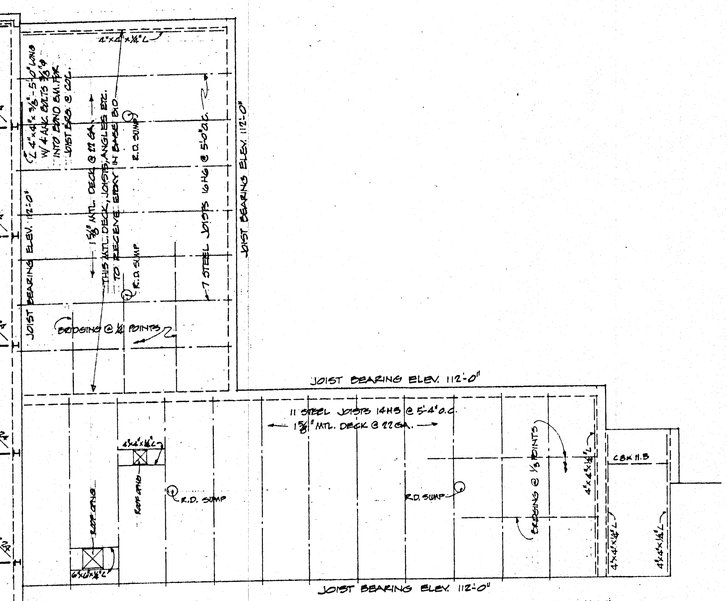

ROOF FRAMING PLAN
1/8" = 1'-0"

NOTE: LAM. WD. SUPPLIER IS TO FURNISH WIS. D.I.L.H.R. STRUCTURAL CALC. & DATA FOR THEIR PRODUCTS & CONNECTIONS. CONTRACTOR/SUPPLIER IS RESPONSIBLE FOR OBTAINING STATE APPROVAL. SIZES SHOWN ARE TO BE PROPERLY VERIFIED OR CHANGED TO MEET CODE REQUIREMENTS.

LINTEL NOTE:
OVER ALL MASONRY OPENINGS (GEN., MECH., ELEC., ETC.) FURNISH & INSTALL THE FOLLOWING LINTELS: ONE ANGLE 3 1/2" x 3 1/2" x 1/4" FOR EACH 4" OF WALL THICKNESS FOR SPANS UP TO 5'-0" AND ONE ANGLE 3" x 3 1/2" x 7/16" FOR EACH 4" OF WALL THICKNESS FOR SPANS BETWEEN 5'-0" AND 8'-0". ALL LINTELS TO HAVE 8" BEARING EA. SIDE

BRIDGING NOTE:
ALL BRIDGING SHALL CONFORM TO S.J.I. STANDARDS AND BE SPACED AS FOLLOWS:

SPAN	NO. OF BRIDGING LINES
UP TO 14 FT.	ONE ROW @ CENTER
14' TO 24 FT.	TWO ROWS @ 1/3 POINTS
24' TO 36 FT.	THREE ROWS @ 1/4 POINTS

LOADING NOTE:
ROOF LOADS: 40 P.S.F. LIVE LOAD, 10 P.S.F. DEAD LOAD. ON METAL DECK, DECK TO COMPLY W/ M.R.D.T.I.

SEABORG ASSOCIATES
ARCHITECTS
2012 10th St. Menominee, Mi. 49858 - Ph.(906) 863-2694

SWIMMING POOL ADDITION
UNIVERSITY / YMCA CENTER
UW - MARINETTE COUNTY -
MARINETTE, WISCONSIN

DR.	CK
DATE 5/28/93	
JOB NO.	
SHEETS	
SHEET NO 3	