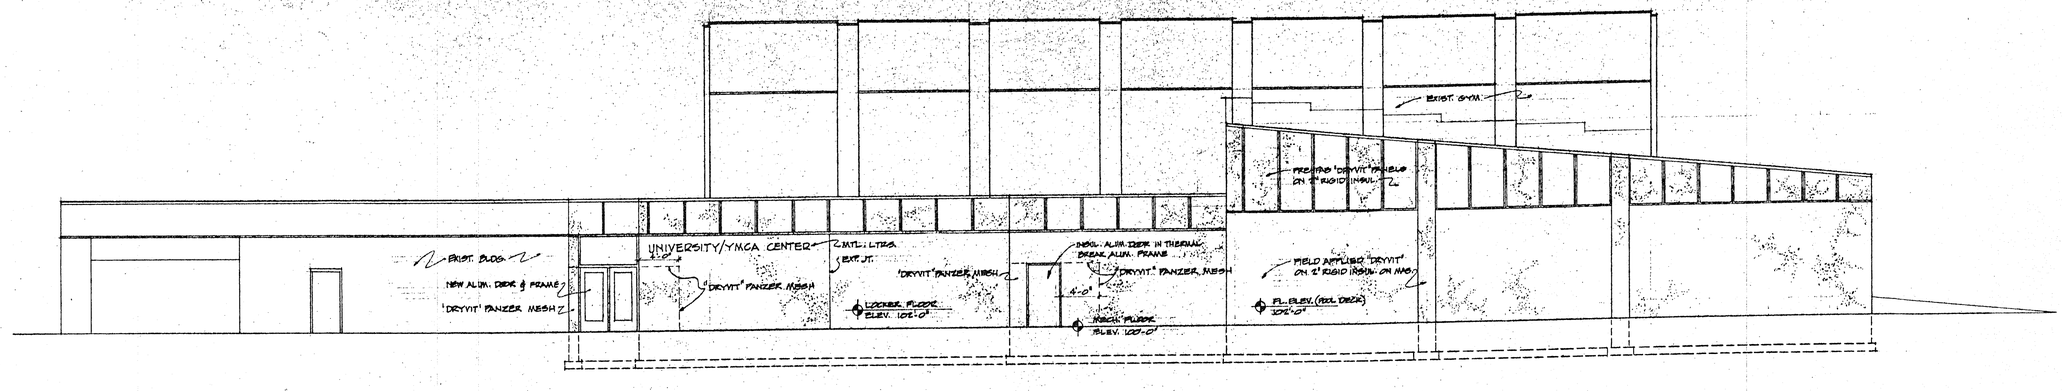

West Elevation
1/8" = 1'-0"

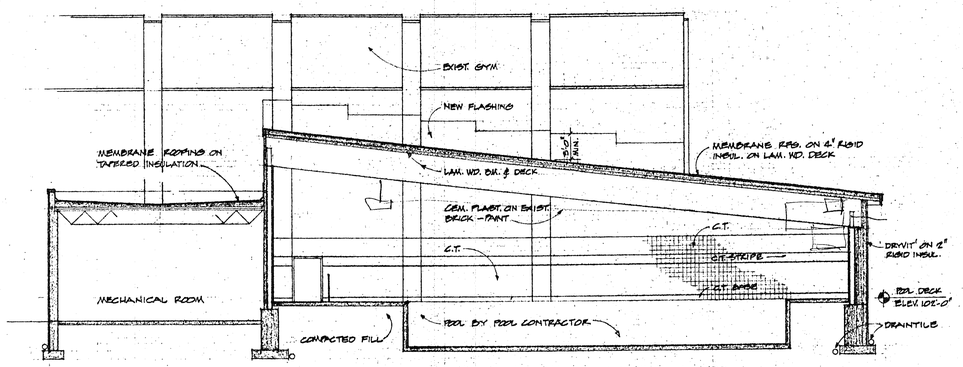

Building Cross Section A-A (Looking East)
1/8" = 1'-0"

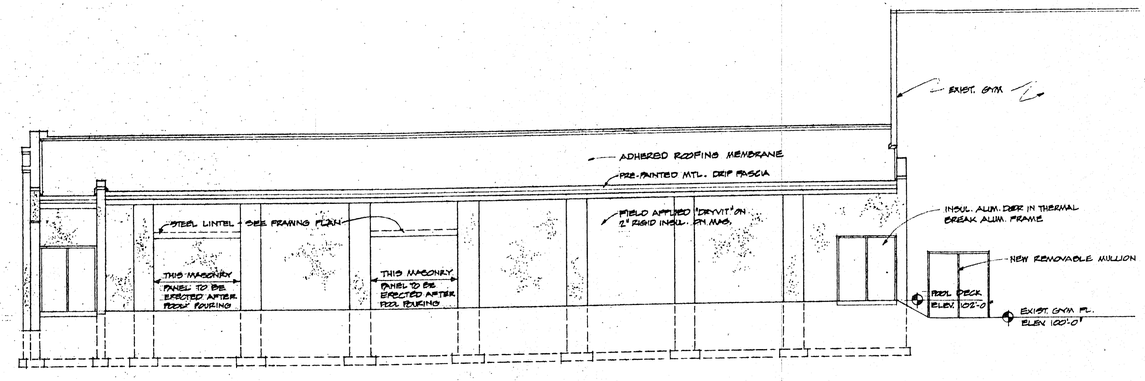

South Elevation
1/8" = 1'-0"

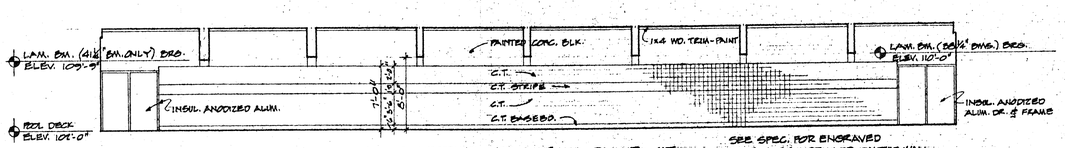

South Wall Elev. Pool Rm. 115
1/8" = 1'-0"

SEE SPEC. FOR ENGRAVED TILE TO BE INSTALLED ON THIS WALL

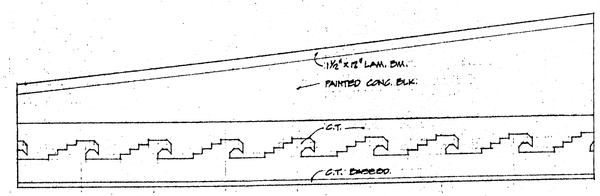

West Wall Elev. Pool Rm. 115
1/8" = 1'-0"

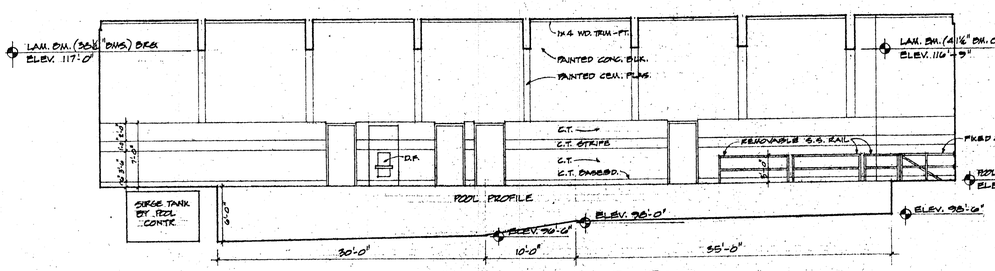

North Wall Elev. Pool Rm. 115
1/8" = 1'-0"

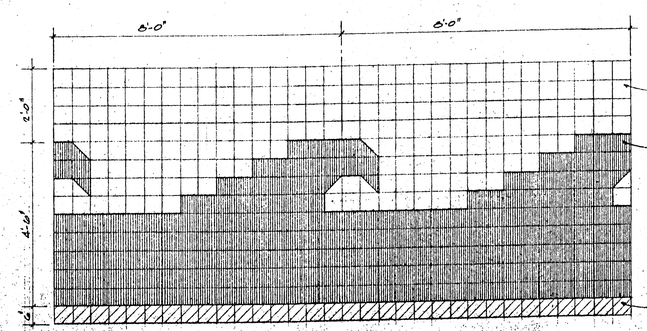

Ceramic Wall Tile Pattern (West Wall)
1/2" = 1'-0"

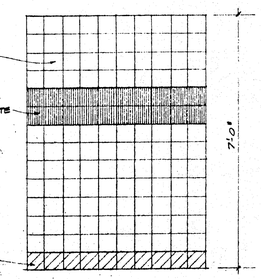

Typical Ceramic Tile Pool Wall Pattern
1/4" = 1'-0"

SEABORG ASSOCIATES
ARCHITECTS
2012 10th St. Menominee, Mi. 49858 - Ph.(906) 863-2694

SWIMMING POOL ADDITION
UNIVERSITY / YMCA CENTER
UW - MARINETTE COUNTY
MARINETTE, WISCONSIN

DR.	CK.
DATE 5/23/93	
JOB NO.	
SHEETS	
SHEET NO. 4	