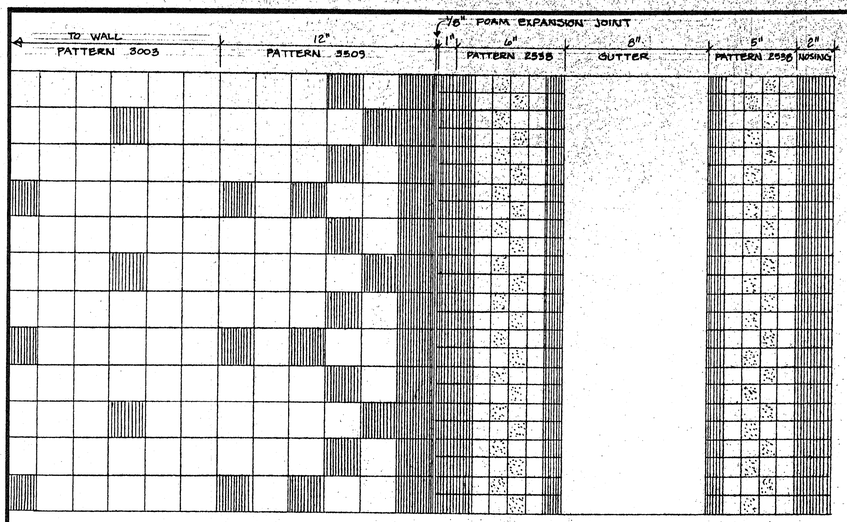

1/5 CERAMIC TILE FOR POOL DECK

DAL-TILE 1X1 & 2X2

ACCENT COLORS: DAL-CHROMA DK-313 ROSEBUD

ACCENT COLORS: DK-400 SERIES DK-1462 TEAL

ACCENT COLORS: DAL-KEYSTONE DK-317 WHITE

NOTE: REMOVE ONE STRIP OF DK-1462 TEAL FROM PATTERN 2338 NEAREST POOL. PLACE RIGHT OF THE 1/8" EXPANSION JOINT.

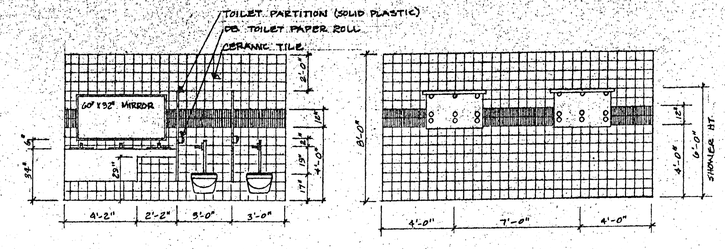

2/5 ELEVATION RM. 129
1/4" = 1'-0"

3/5 ELEVATION RM. 132
1/4" = 1'-0"

CERAMIC TILE FOR TOILETS & SHOWERS

DAL-TILE 6X6

D-100 DAL-WHITE
DAL-SEMI GLOSS

D-57 GRAPE ; DAL-HYLITES (WOMEN'S)

STRIPE PATTERN TO BE LOCATED IN ROOMS: 129, 130, 131, 132, 134

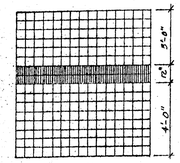

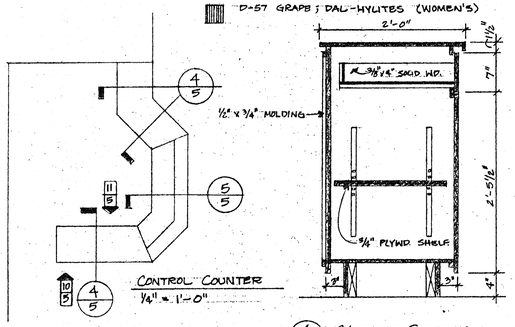

CONTROL COUNTER
1/4" = 1'-0"

4/5 CABINET SECTION
1" = 1'-0"

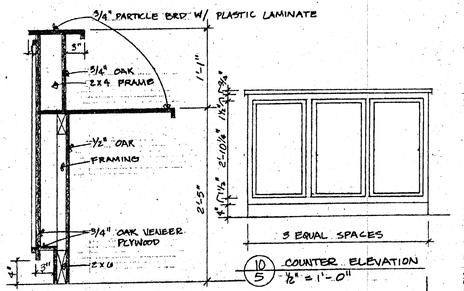

5/5 CABINET SECTION
1" = 1'-0"

10/5 COUNTER ELEVATION
1/2" = 1'-0"

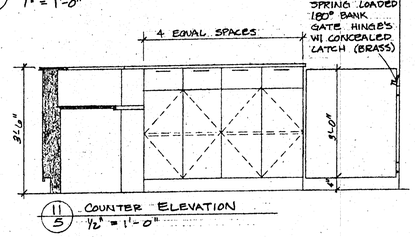

11/5 COUNTER ELEVATION
1/2" = 1'-0"

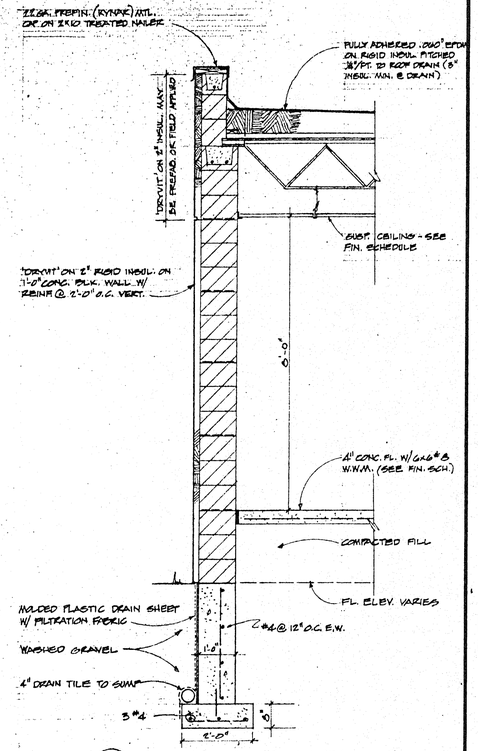

7/5 TYPICAL WALL SEC.-EXTERIOR @ LOWER ROOF
1" = 1'-0"

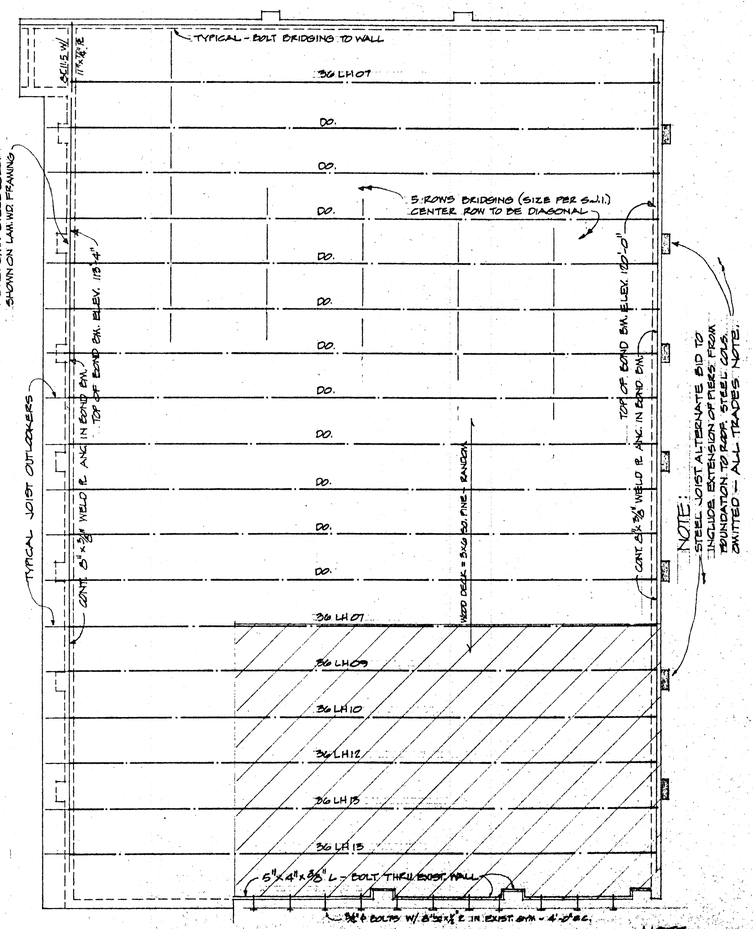

NOTE: STEEL JOIST ALTERNATE BID TO INCLUDE EXTENSION OF BEAMS FROM EXISTING BOND BEAM. OMITTED - ALL TRADES NOTE.

ALTERNATE BID
STEEL JOISTS RM. 115

NOTE: NAILS, SCREWS OR OTHER FASTNERS MUST NOT PENETRATE THE WOOD DECK.

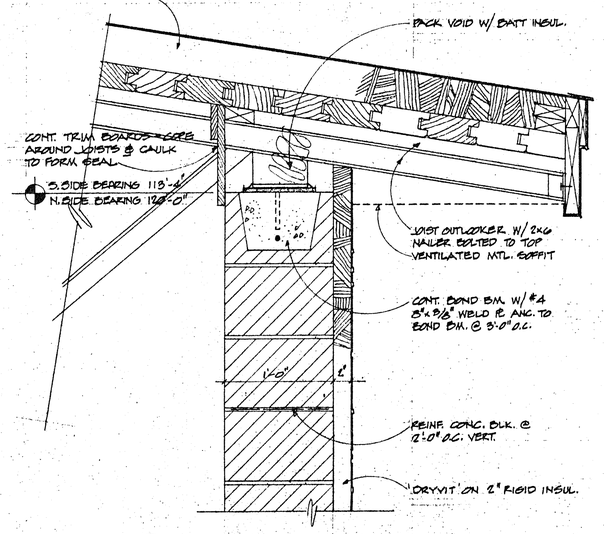

6/5 STEEL JOIST BEARING SEC.
1 1/2" = 1'-0"

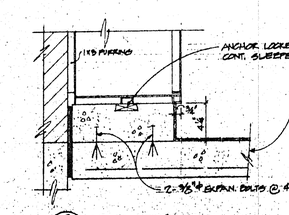

8/5 LOCKER BASE
1 1/2" = 1'-0"

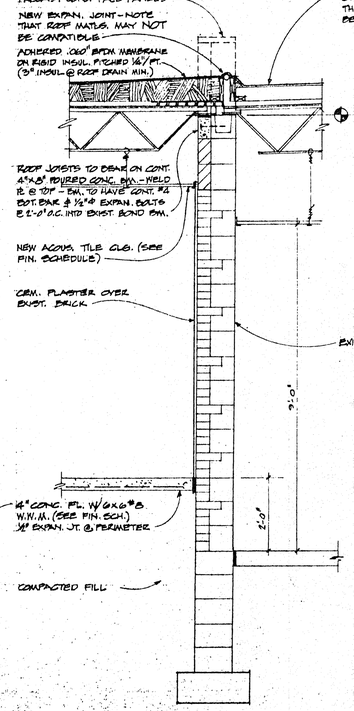

9/5 WALL SECTION - EXIST./NEW ROOF
1" = 1'-0"

SEABORG ASSOCIATES
ARCHITECTS
2012 10th St. Menominee, MI. 49858 - Ph.(906) 863-2694

SWIMMING POOL ADDITION
UNIVERSITY / YMCA CENTER
UW - MARINETTE COUNTY
MARINETTE, WISCONSIN

DR.	CK.
DATE 5/20/93	
JOB NO.	
SHEETS	
SHEET NO. 5	