NOTE: INSULATION & ROOFING NAILS & SCREWS ARE NOT TO PENETRATE WOOD DECK.

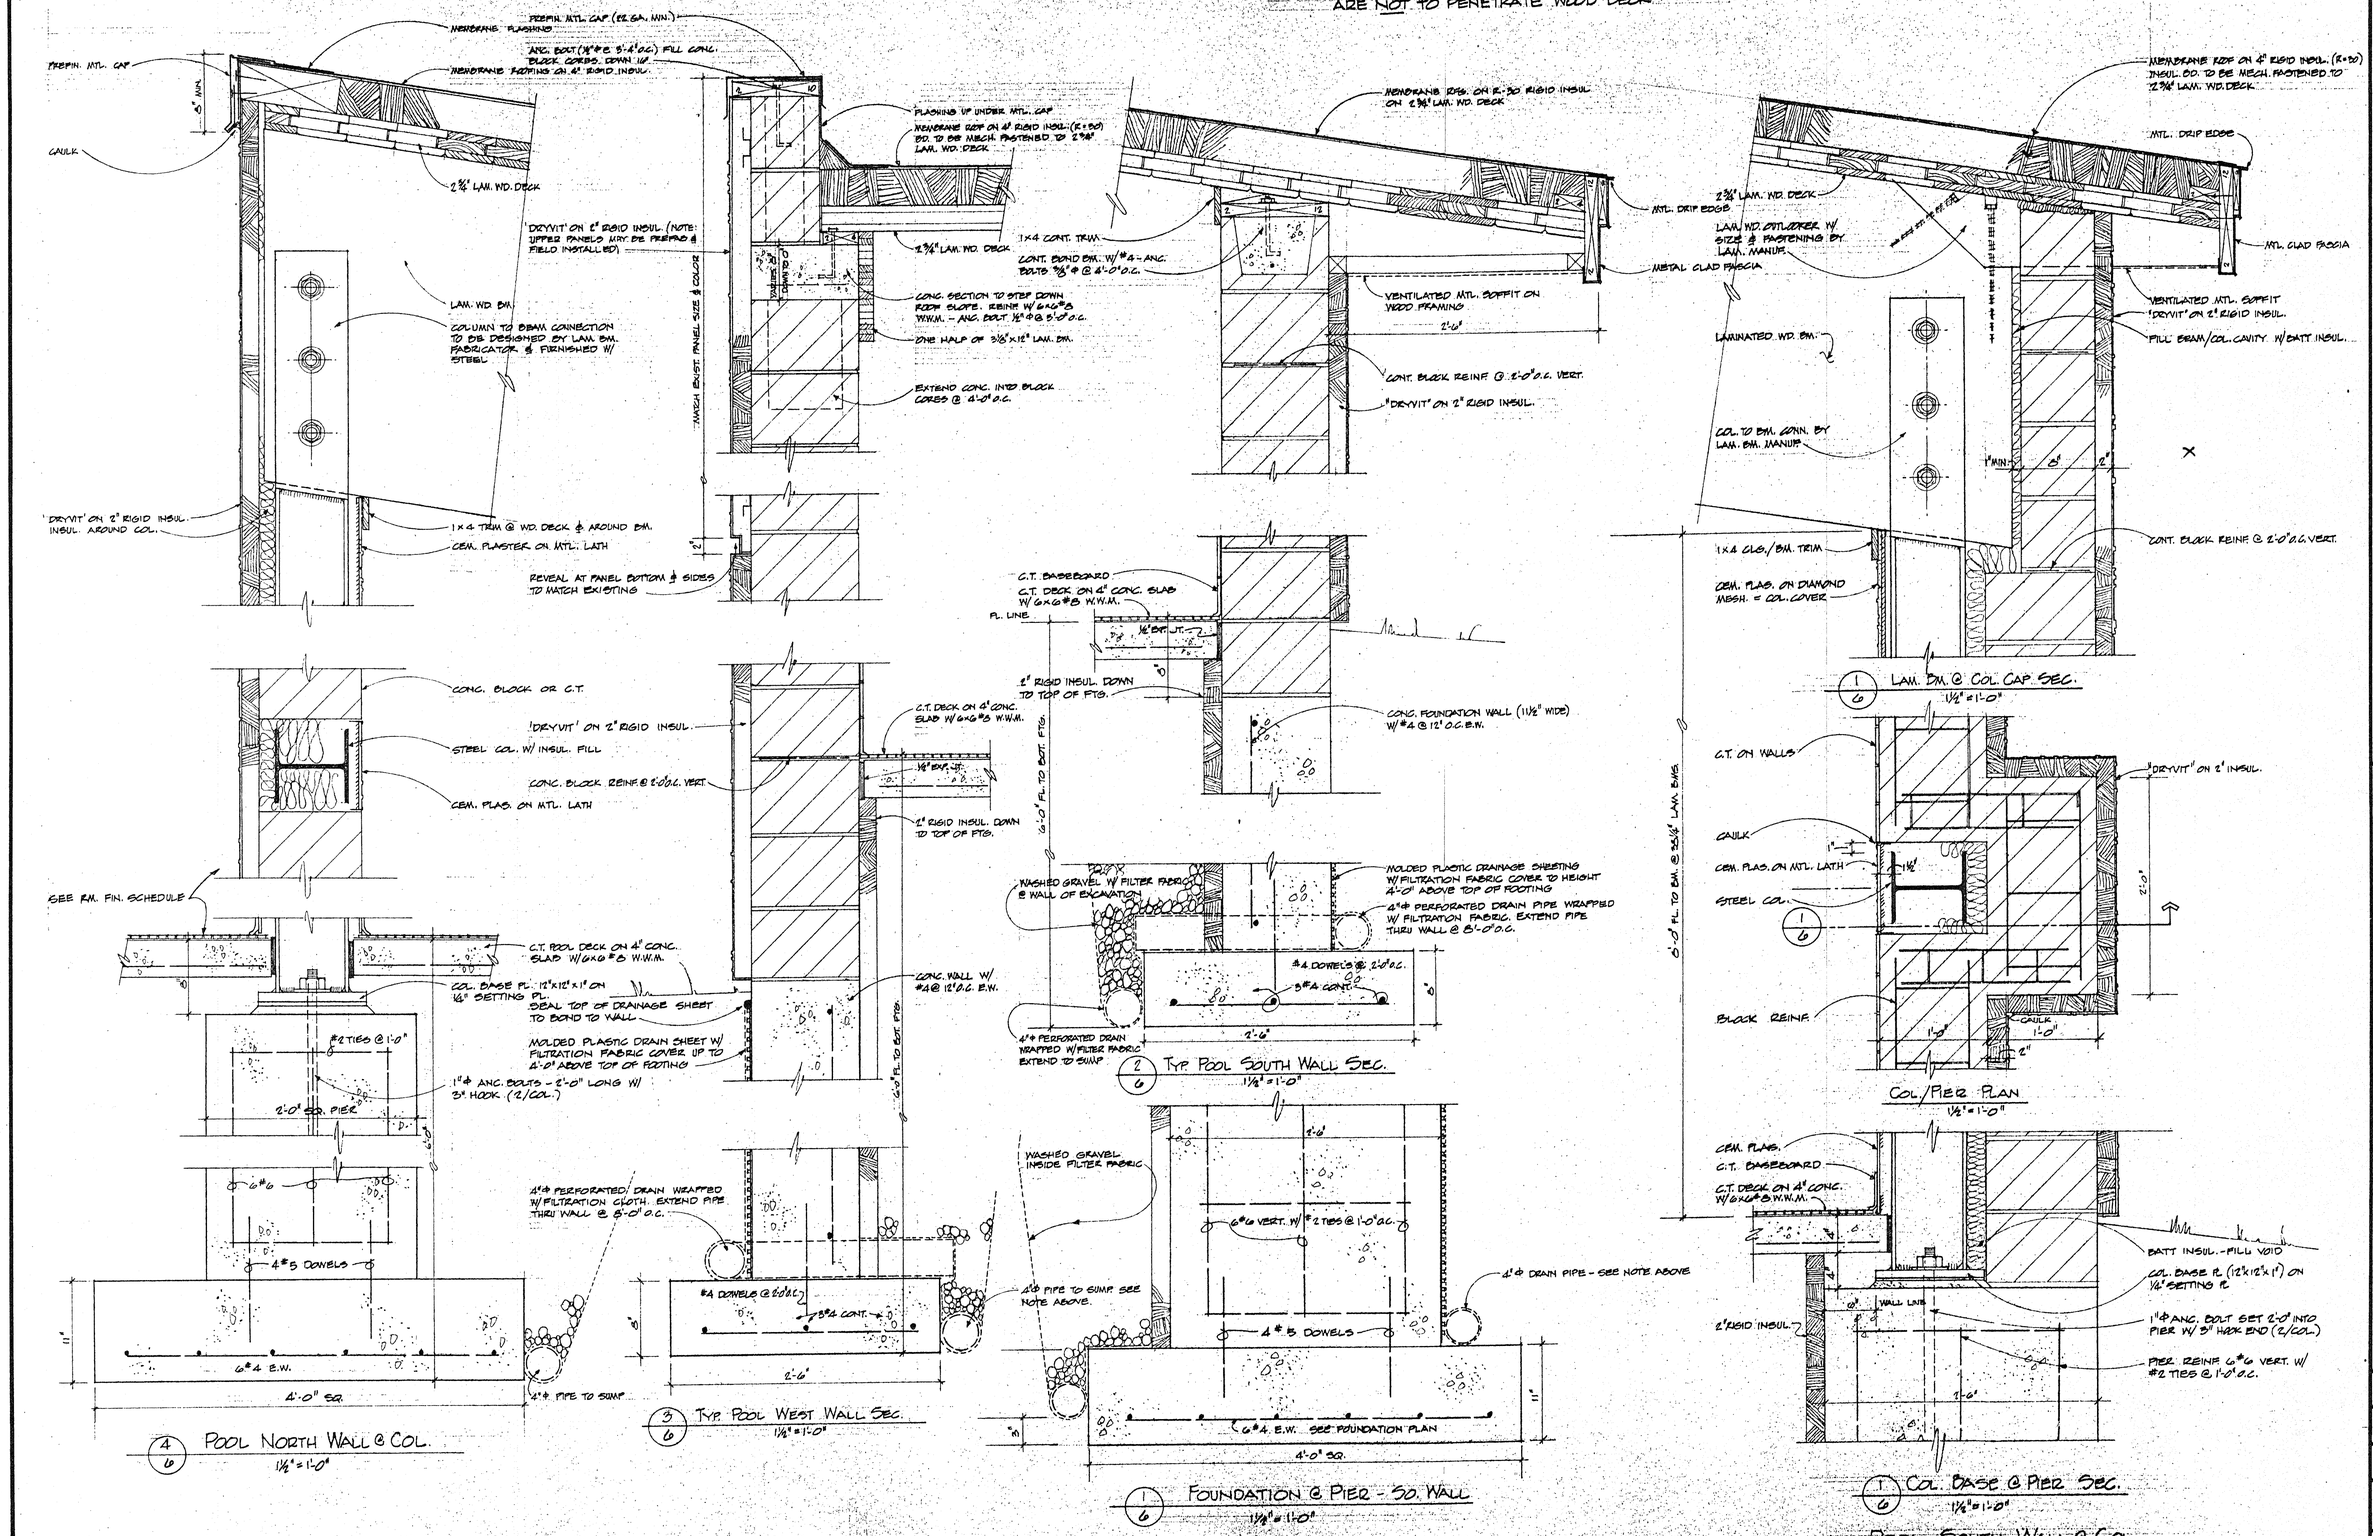

SEABORG ASSOCIATES
ARCHITECTS
2012 10th St. Menominee, Mi. 49858 · Ph.(906) 863-2694

SWIMMING POOL ADDITION
UNIVERSITY / YMCA CENTER
UW - MARINETTE COUNTY
MARINETTE, WISCONSIN

DR.	CK.
DATE 5/23/93	
JOB NO.	
SHEETS	
SHEET NO. 6	