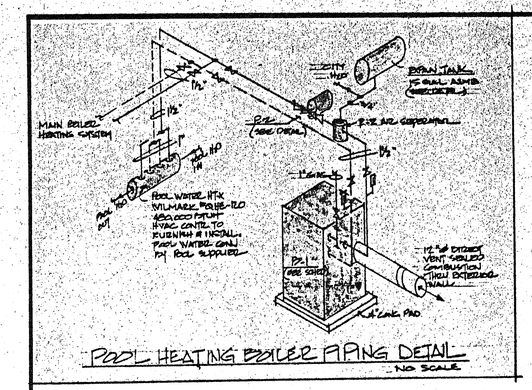

POOL HEATING BOILER PIPING DETAIL
NO SCALE

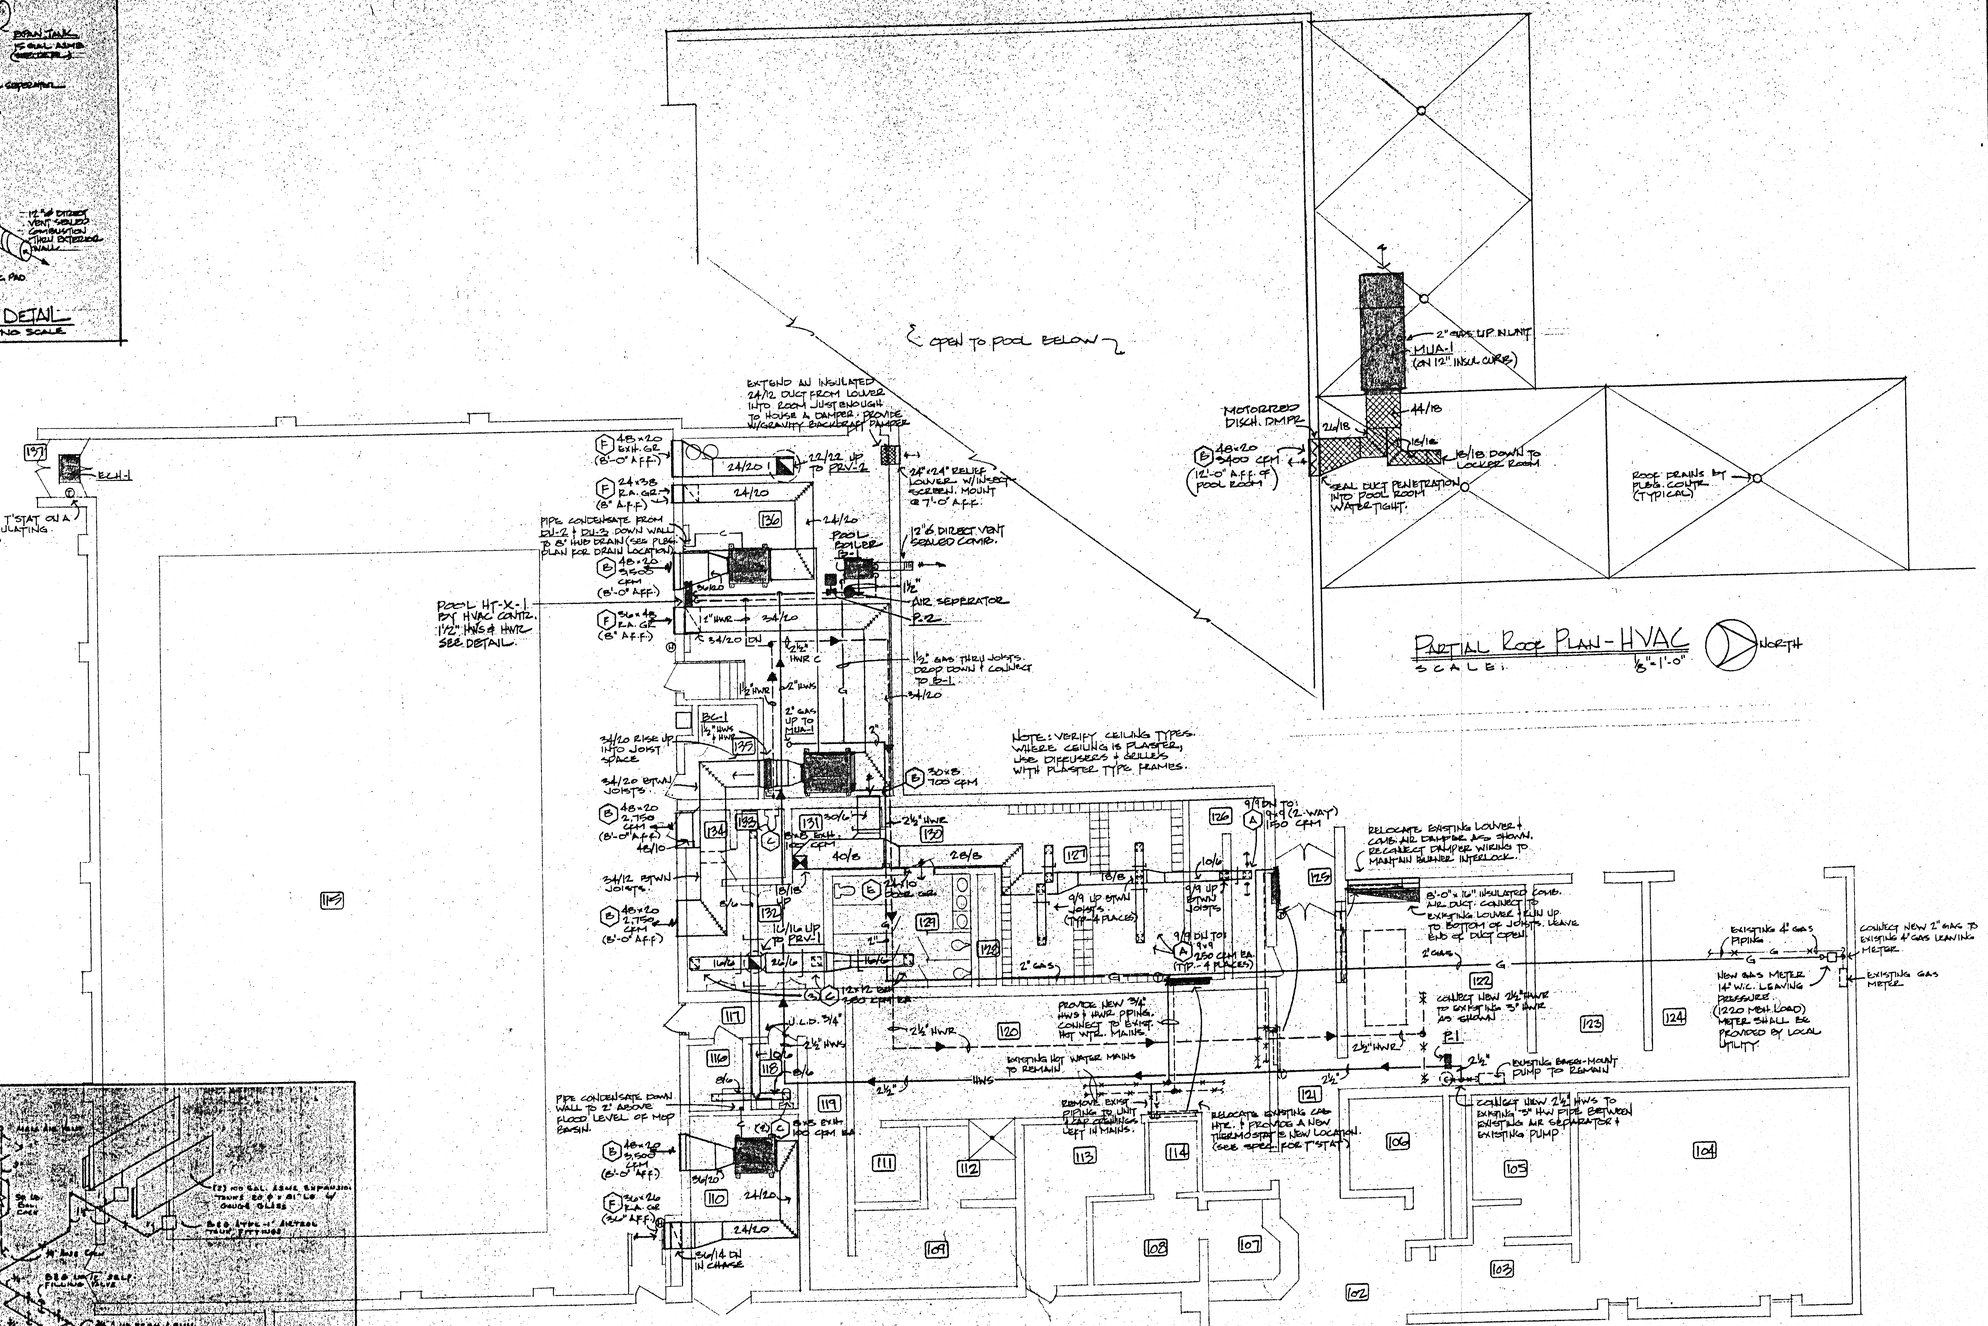

PARTIAL ROOF PLAN - HVAC
SCALE: 1/8" = 1'-0"

FIRST FLOOR HVAC ADDITIONS & ALTERATIONS
SCALE: 1/8" = 1'-0"

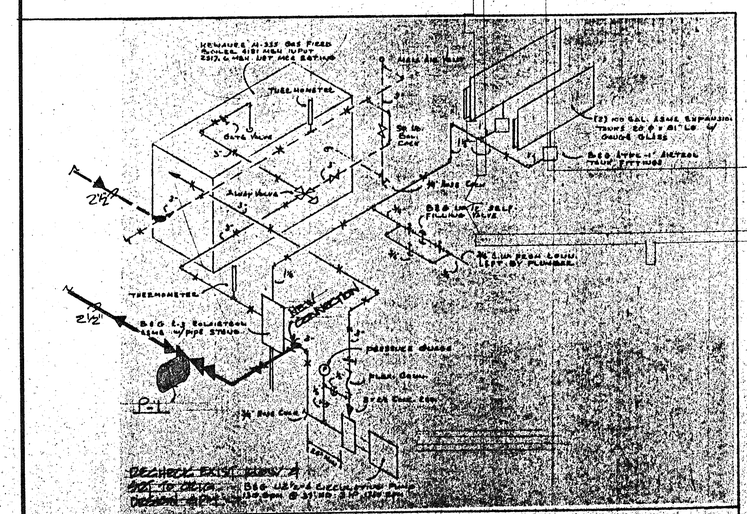

DEVISIONS TO EXISTING HV SYSTEM

CONTRACTOR SHALL VERIFY ALL EXISTING CONDITIONS AND DIMENSIONS AT THE SITE.

WISCONSIN KENNETH FRANK SIKORA E-16945 Green Bay, Wis. PROFESSIONAL ENGINEER

SIKORA ENGINEERING,
MECHANICAL/ELECTRICAL
970 LAKEVIEW
GREEN BAY, WISCONSIN 54313
1-414-434-0240

SEABORG ASSOCIATES
ARCHITECTS
2012 10th St. Menominee, Mi. 49858 - Ph.(906) 863-2694

SWIMMING POOL ADDITION
UNIVERSITY / YMCA CENTER
UW - MARINETTE COUNTY
MARINETTE, WISCONSIN

DR.	CK.
BPB	KFS

DATE

JOB NO.

SHEETS

SHEET NO. H-1