Used for A.2

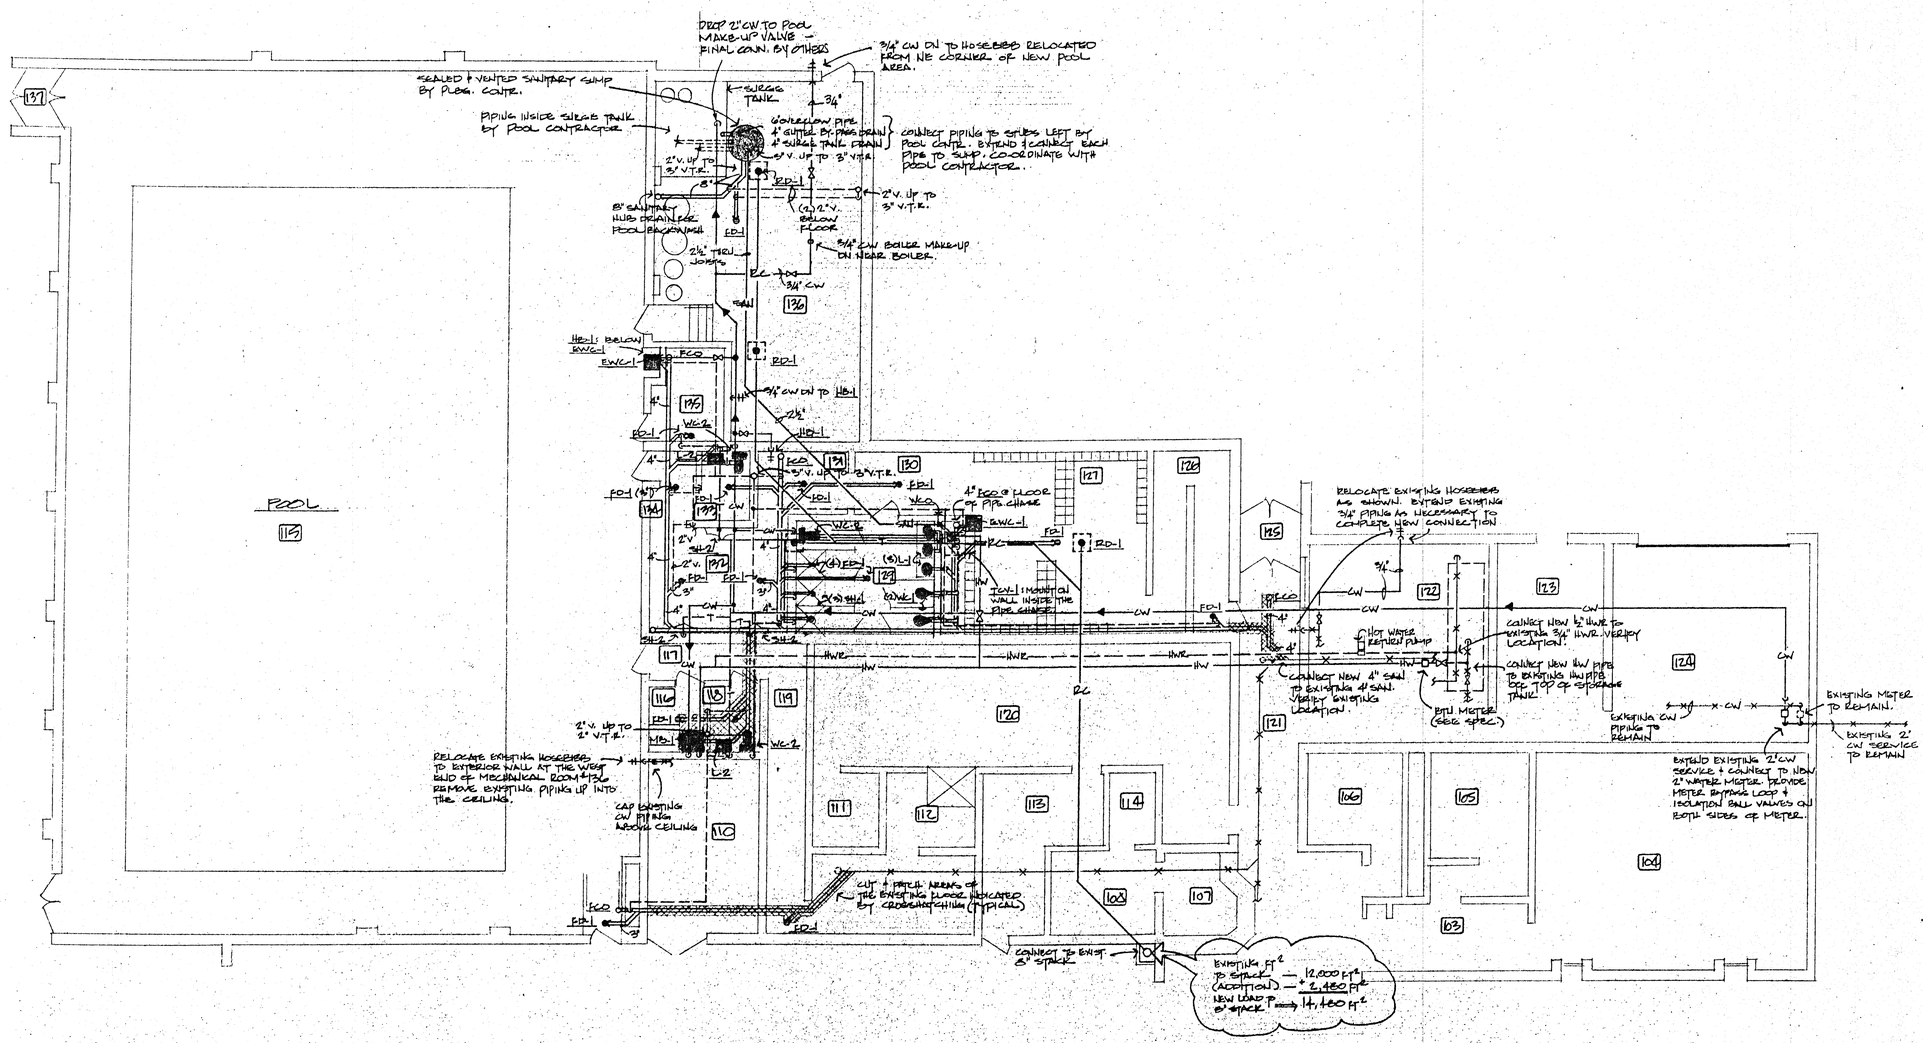

First Floor Plumbing Additions & Alterations

SCALE: 1/8"=1'-0"

NORTH

CONTRACTOR SHALL VERIFY ALL EXISTING CONDITIONS AND DIMENSIONS AT THE SITE

KENNETH FRANK SIKORA E-16945 Green Bay, Wis. PROFESSIONAL ENGINEER

SIKORA ENGINEERING, MECHANICAL/ELECTRICAL
978 LAKEVIEW
GREEN BAY, WISCONSIN 54313
1-414-434-0240

SEABORG ASSOCIATES
ARCHITECTS
2012 10th St. Menominee, Mi. 49858 - Ph.(906) 863-2694

SWIMMING POOL ADDITION
UNIVERSITY / YMCA CENTER
UW - MARINETTE COUNTY
MARINETTE, WISCONSIN

DR.	CK.
BPB	KFS

DATE

JOB NO.

SHEETS

SHEET NO. P-1

843010