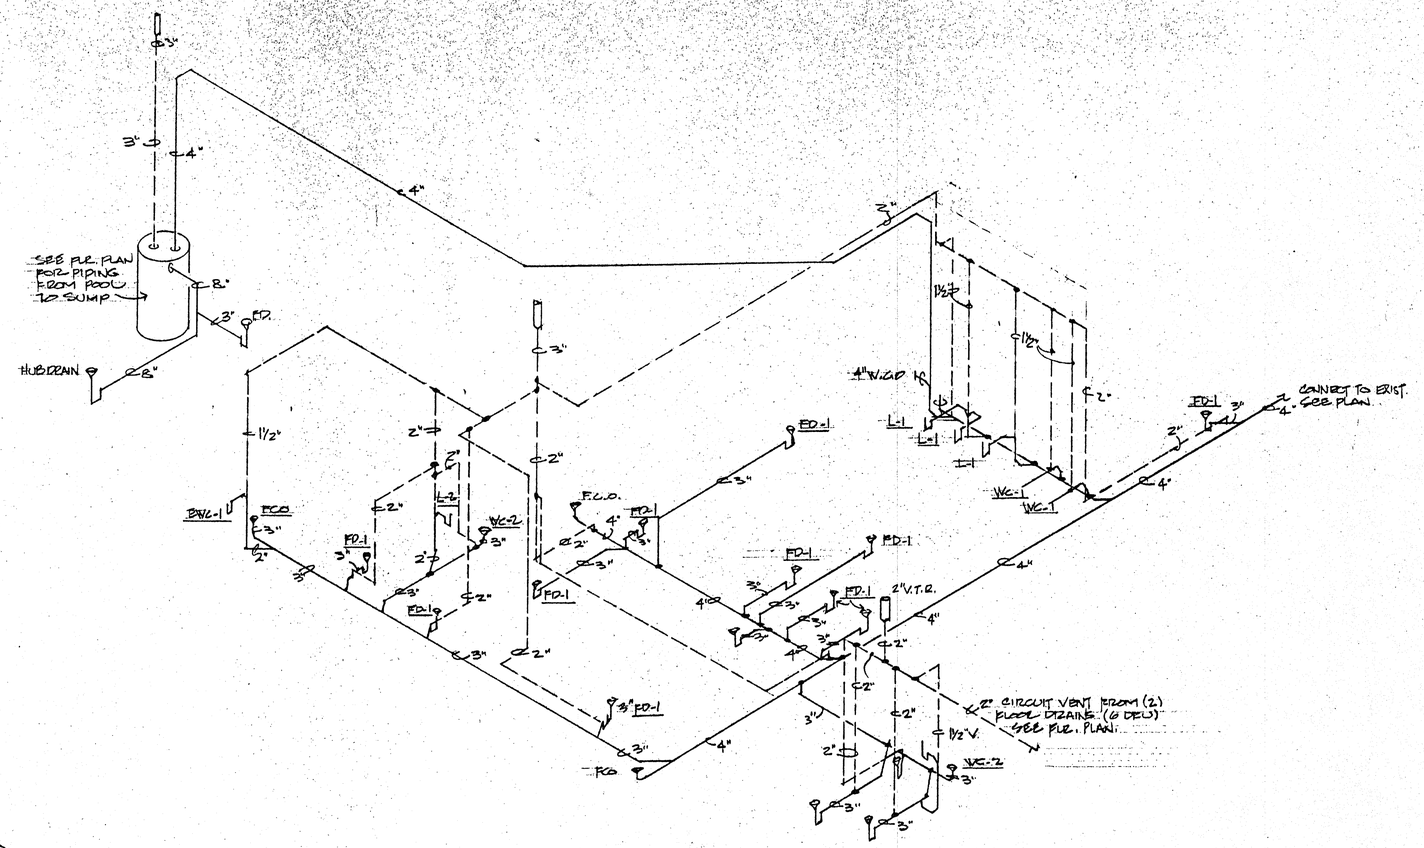

SAN. WASTE & VENT RISER DIAGRAM

N.T.S.

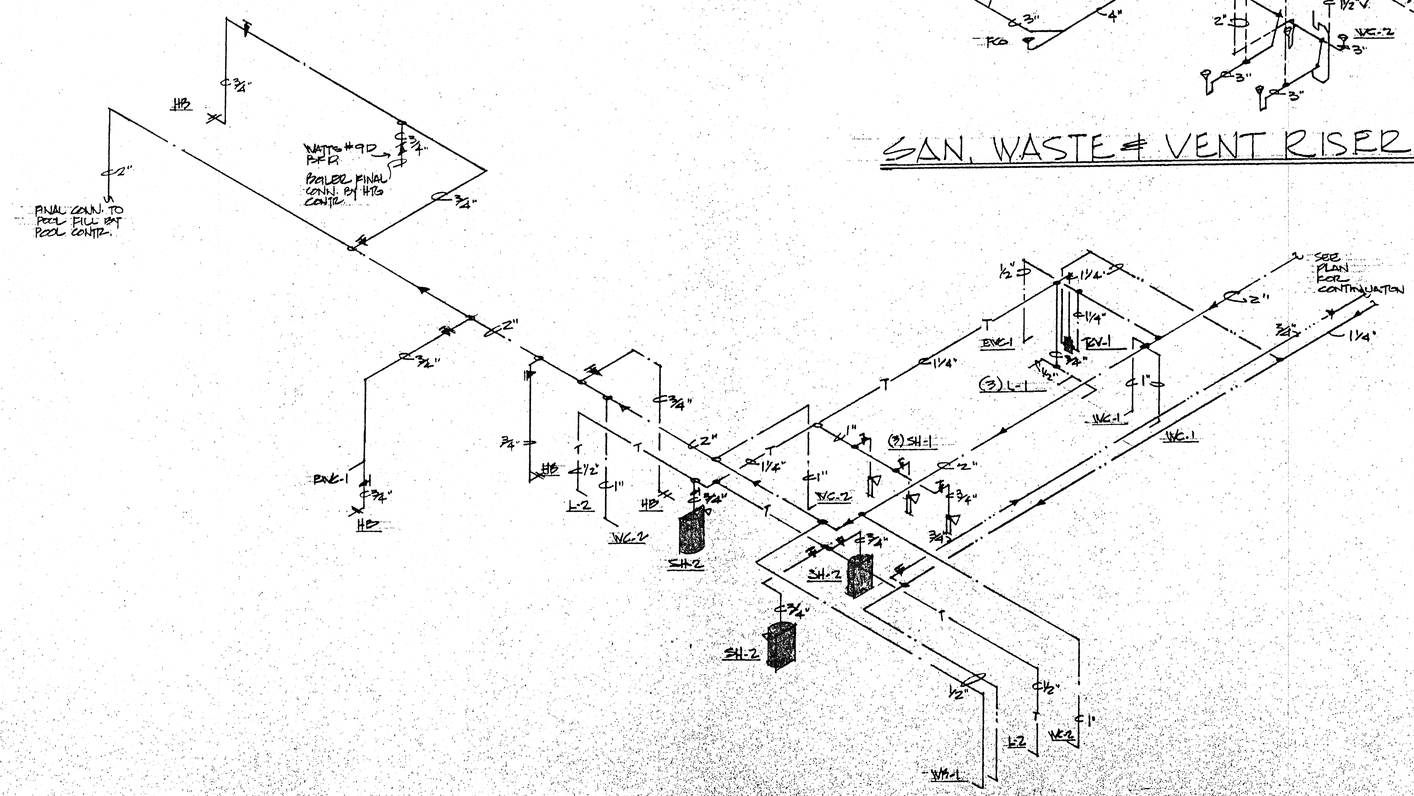

SUPPLY RISER DIAGRAM

N.T.S.

SIKORA ENGINEERING,
MECHANICAL/ELECTRICAL
978 LAKEVIEW
GREEN BAY, WISCONSIN 54313
(414) 434-0240

SEABORG ASSOCIATES
ARCHITECTS
2012 10th St. Menominee, Mi. 49858 - Ph.(906) 863-2694

SWIMMING POOL ADDITION
UNIVERSITY / YMCA CENTER
UW - MARINETTE COUNTY
MARINETTE, WISCONSIN

DR.	CK.
DATE	
JOB NO.	
SHEETS	
SHEET NO.	P-2