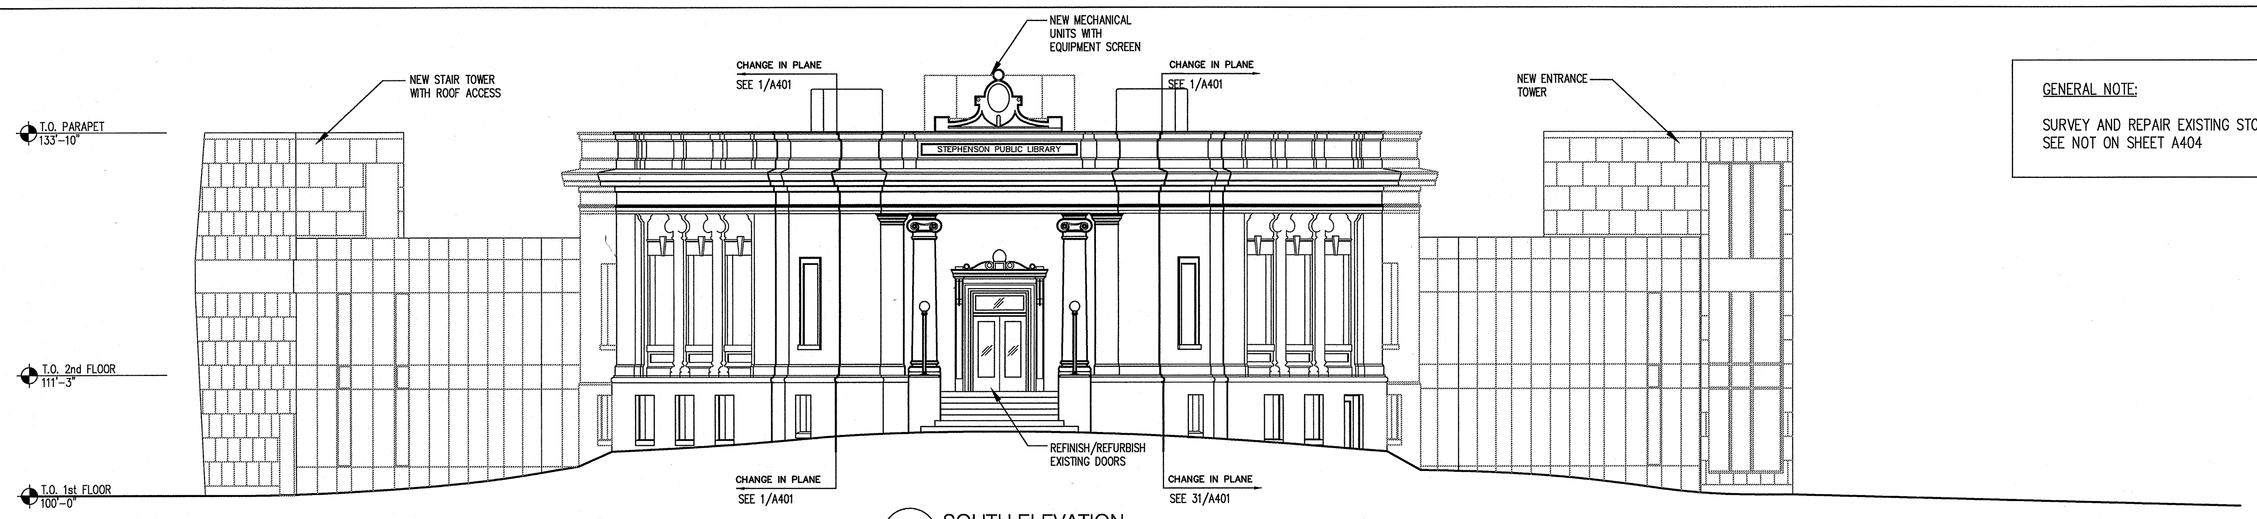

4 SOUTH ELEVATION
1/8" = 1'-0"

GENERAL NOTE:

SURVEY AND REPAIR EXISTING STONEWORK SEE NOT ON SHEET A404

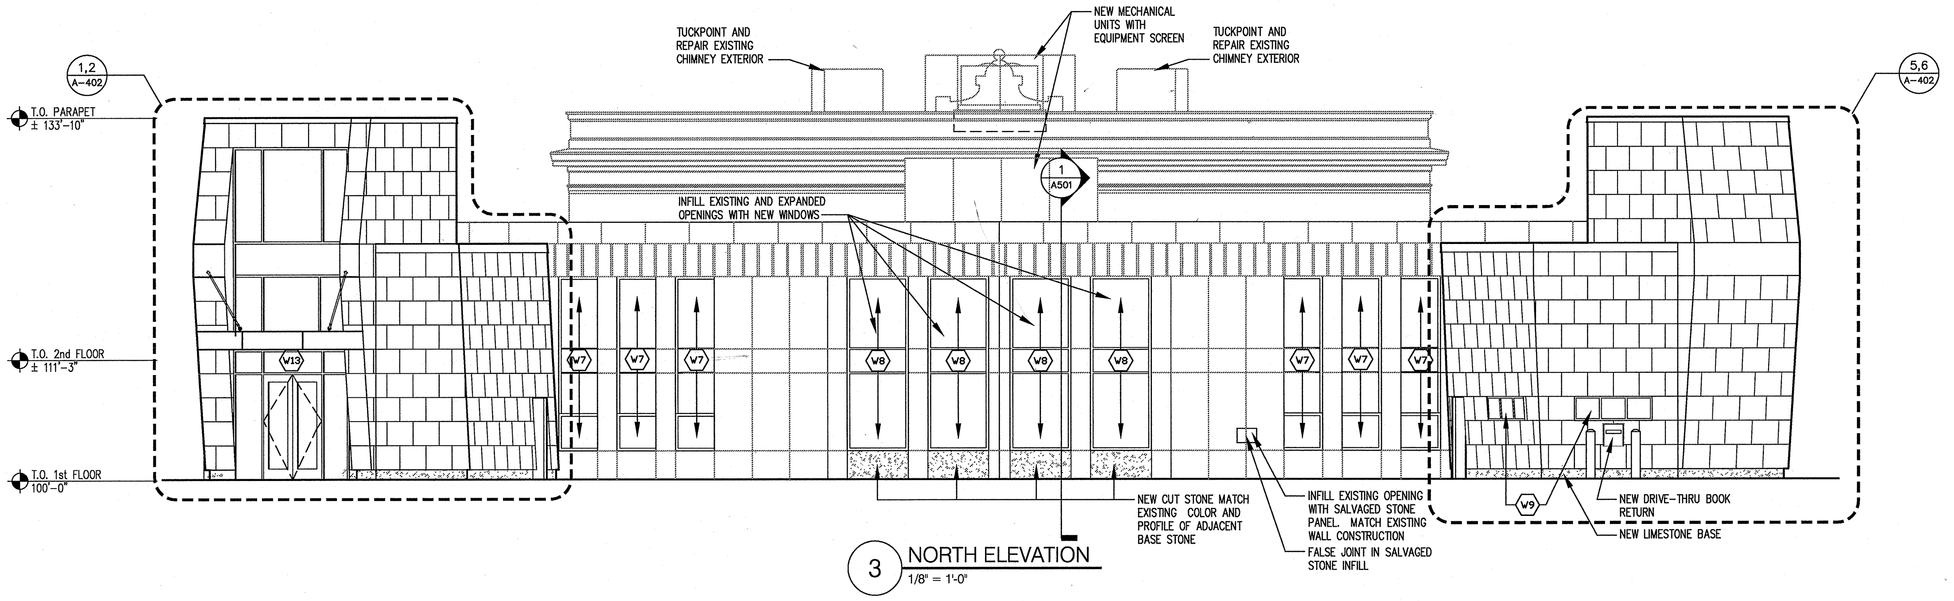

3 NORTH ELEVATION
1/8" = 1'-0"

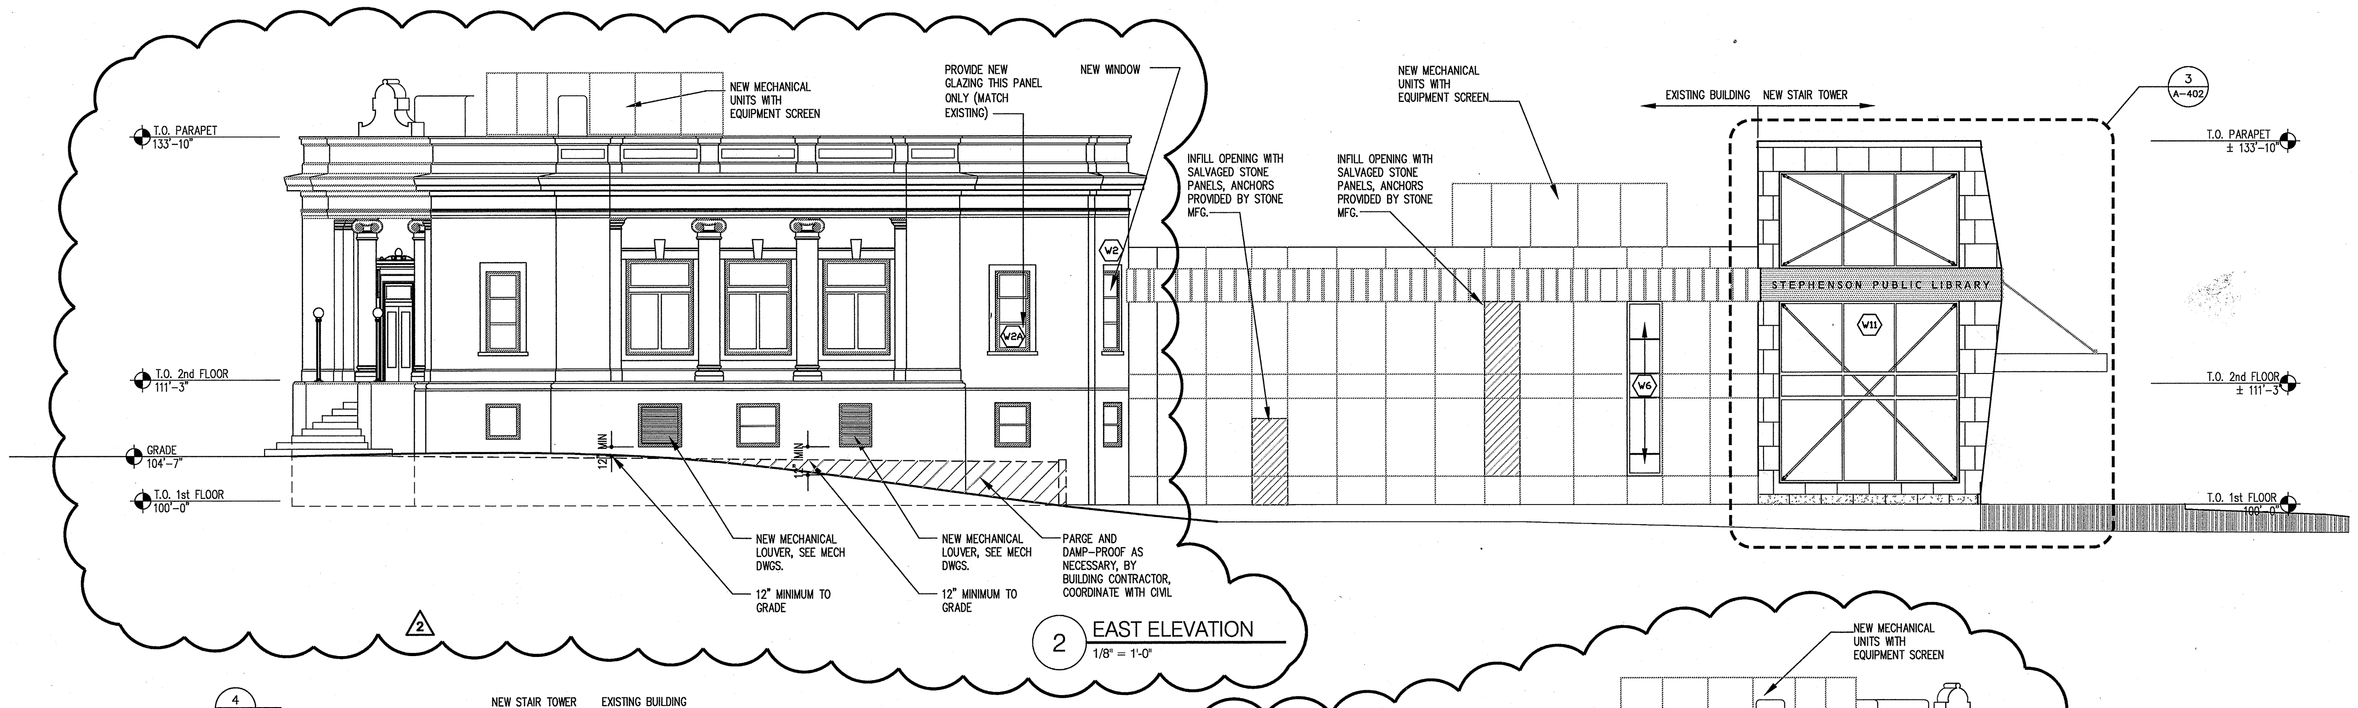

2 EAST ELEVATION
1/8" = 1'-0"

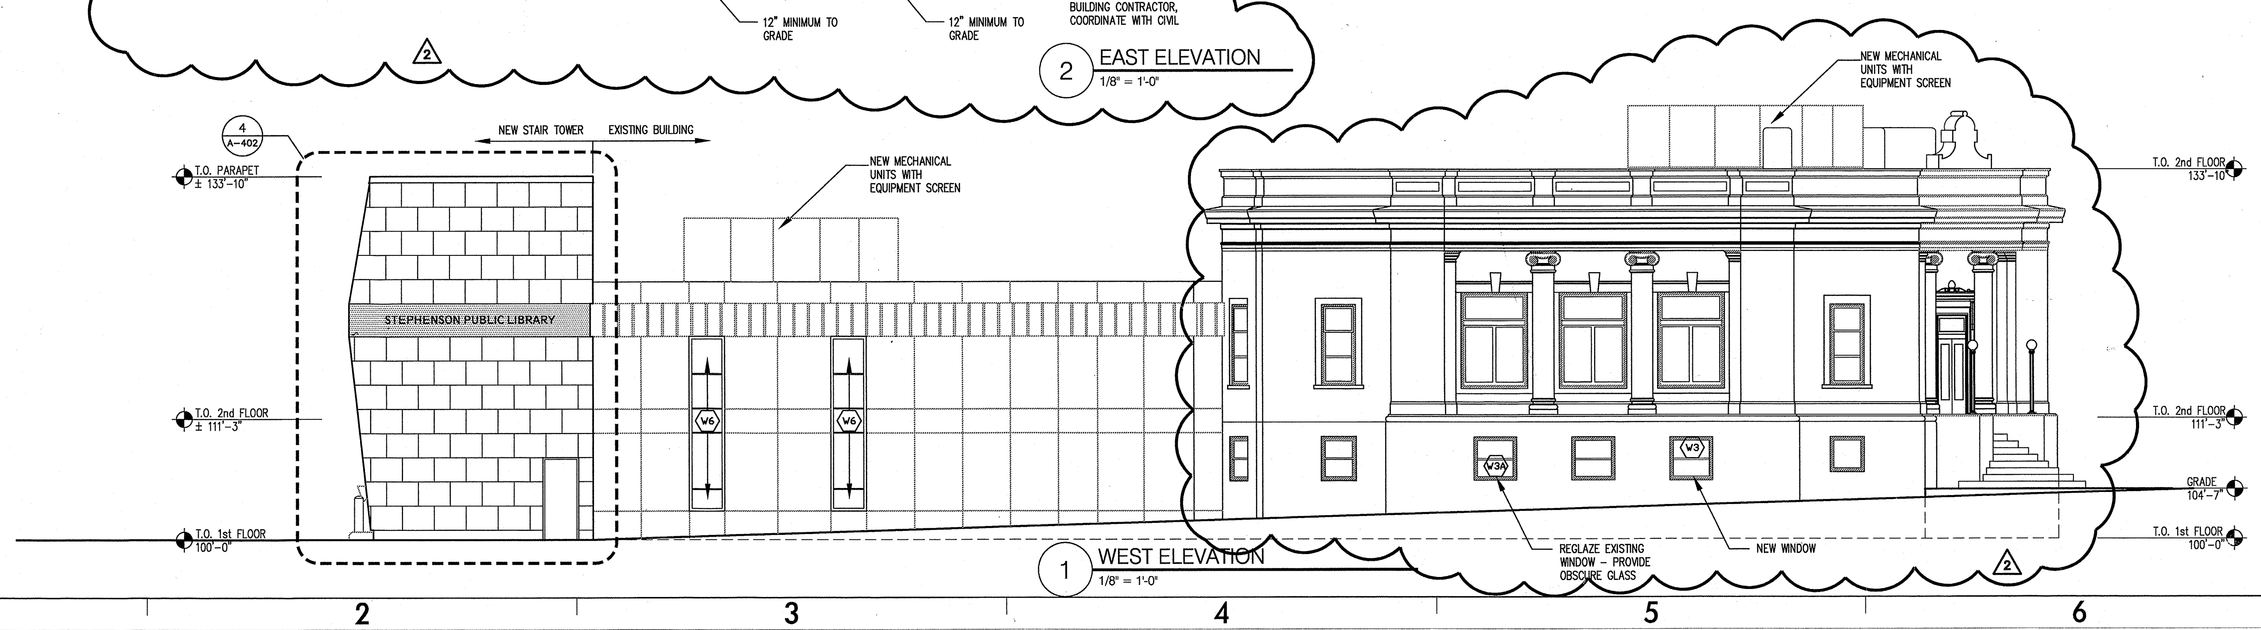

1 WEST ELEVATION
1/8" = 1'-0"

FGM Arch
Frye Gillan Molinaro architects, ltd.
308 W. Erie, Suite 600 - Chicago, IL 60610
phone: 312.440.1584 fax: 312.440.9605
http://www.fgmarch.com

© 2005 Frye Gillan Molinaro Architects, Ltd.

NO.	DATE	DESCRIPTION
2	FEBRUARY 7, '07	ADDENDUM #1
1	JANUARY 2007	ISSUE FOR BID

STEPHENSON PUBLIC LIBRARY RENOVATION AND ADDITION

1700 HALL AVENUE MARINETTE, WISCONSIN 54143

SEAL:

DATE: -

SCALE: AS NOTED

DRAWN BY: MH, SK

PROJ. NO.: 78374

SHEET TITLE: BUILDING ELEVATIONS

SHEET NUMBER: A401